


north perspective

## Hanalei Pier Repair Project

Rotary Club of Hanalei Bay  
Hanalei, Kauai, Hawaii

Jan 2, 2011

by Joseph Oster  
[www.wingo.com/SketchUp](http://www.wingo.com/SketchUp)  
wingo.com  
web site design  
808-826-5316

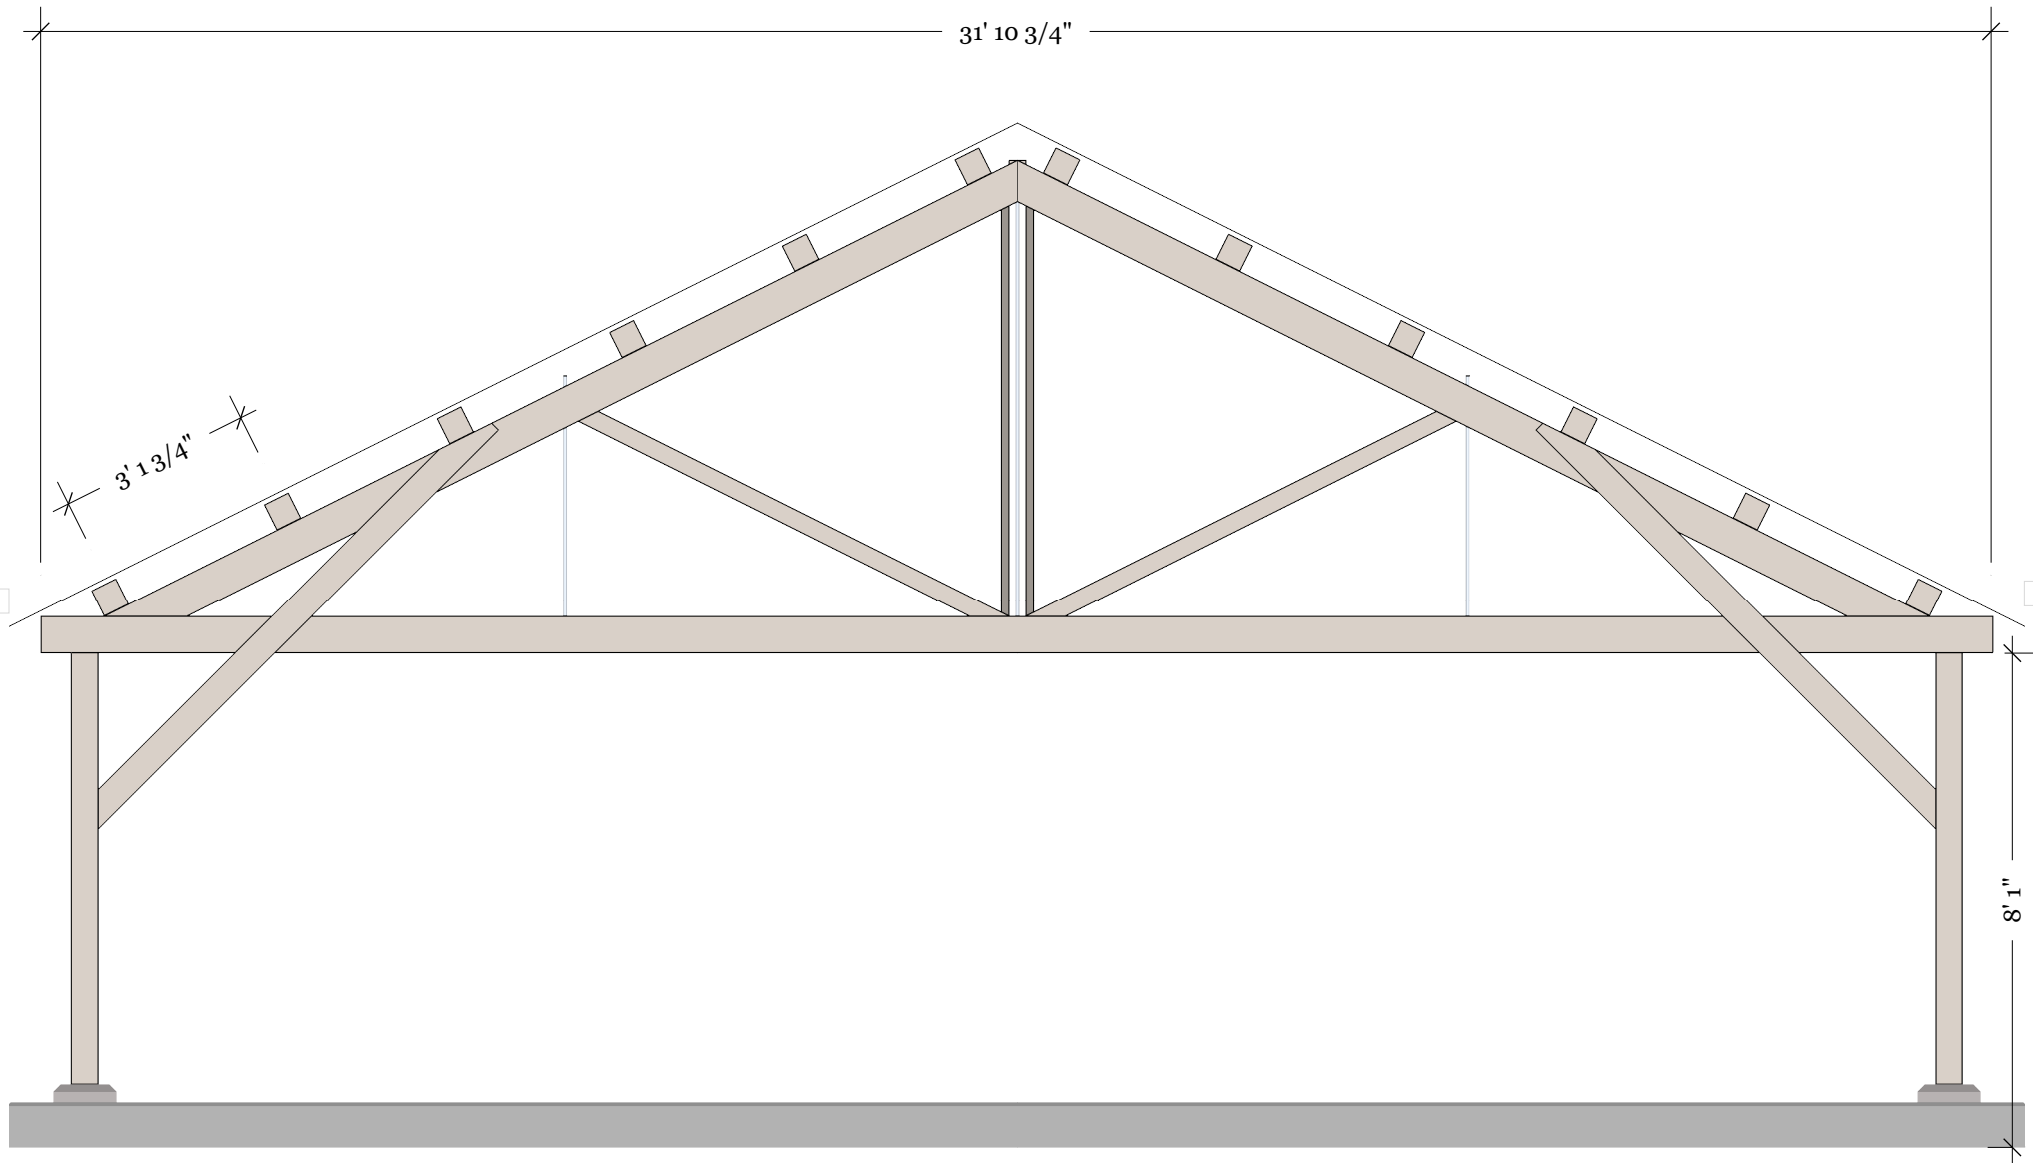

west elevation


## Hanalei Pier Repair Project

Rotary Club of Hanalei Bay  
Hanalei, Kauai, Hawaii

Jan 2, 2011

by Joseph Oster  
[www.wingo.com/SketchUp](http://www.wingo.com/SketchUp)  
808-826-5316

wingo.com  
web site design

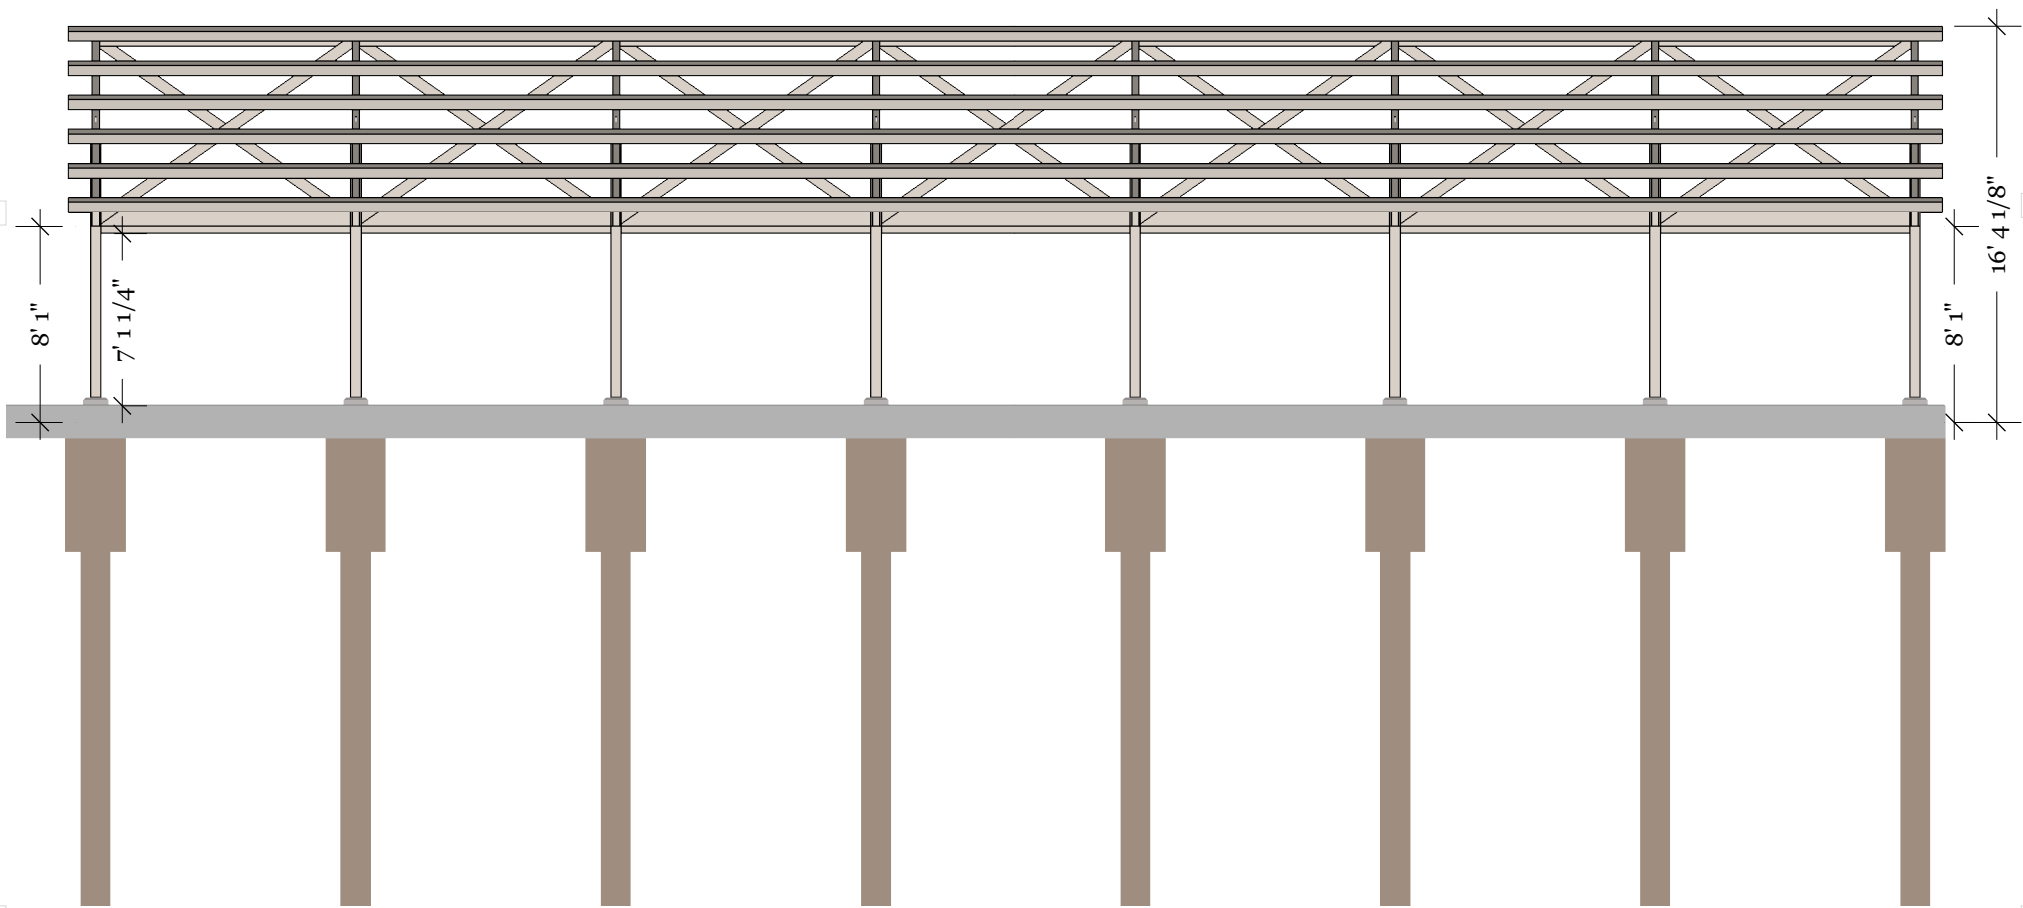

north elevation


## Hanalei Pier Repair Project

Rotary Club of Hanalei Bay  
Hanalei, Kauai, Hawaii

Jan 2, 2011

by Joseph Oster  
www.wingo.com/SketchUp  
808-826-5316

wingo.com  
web site design

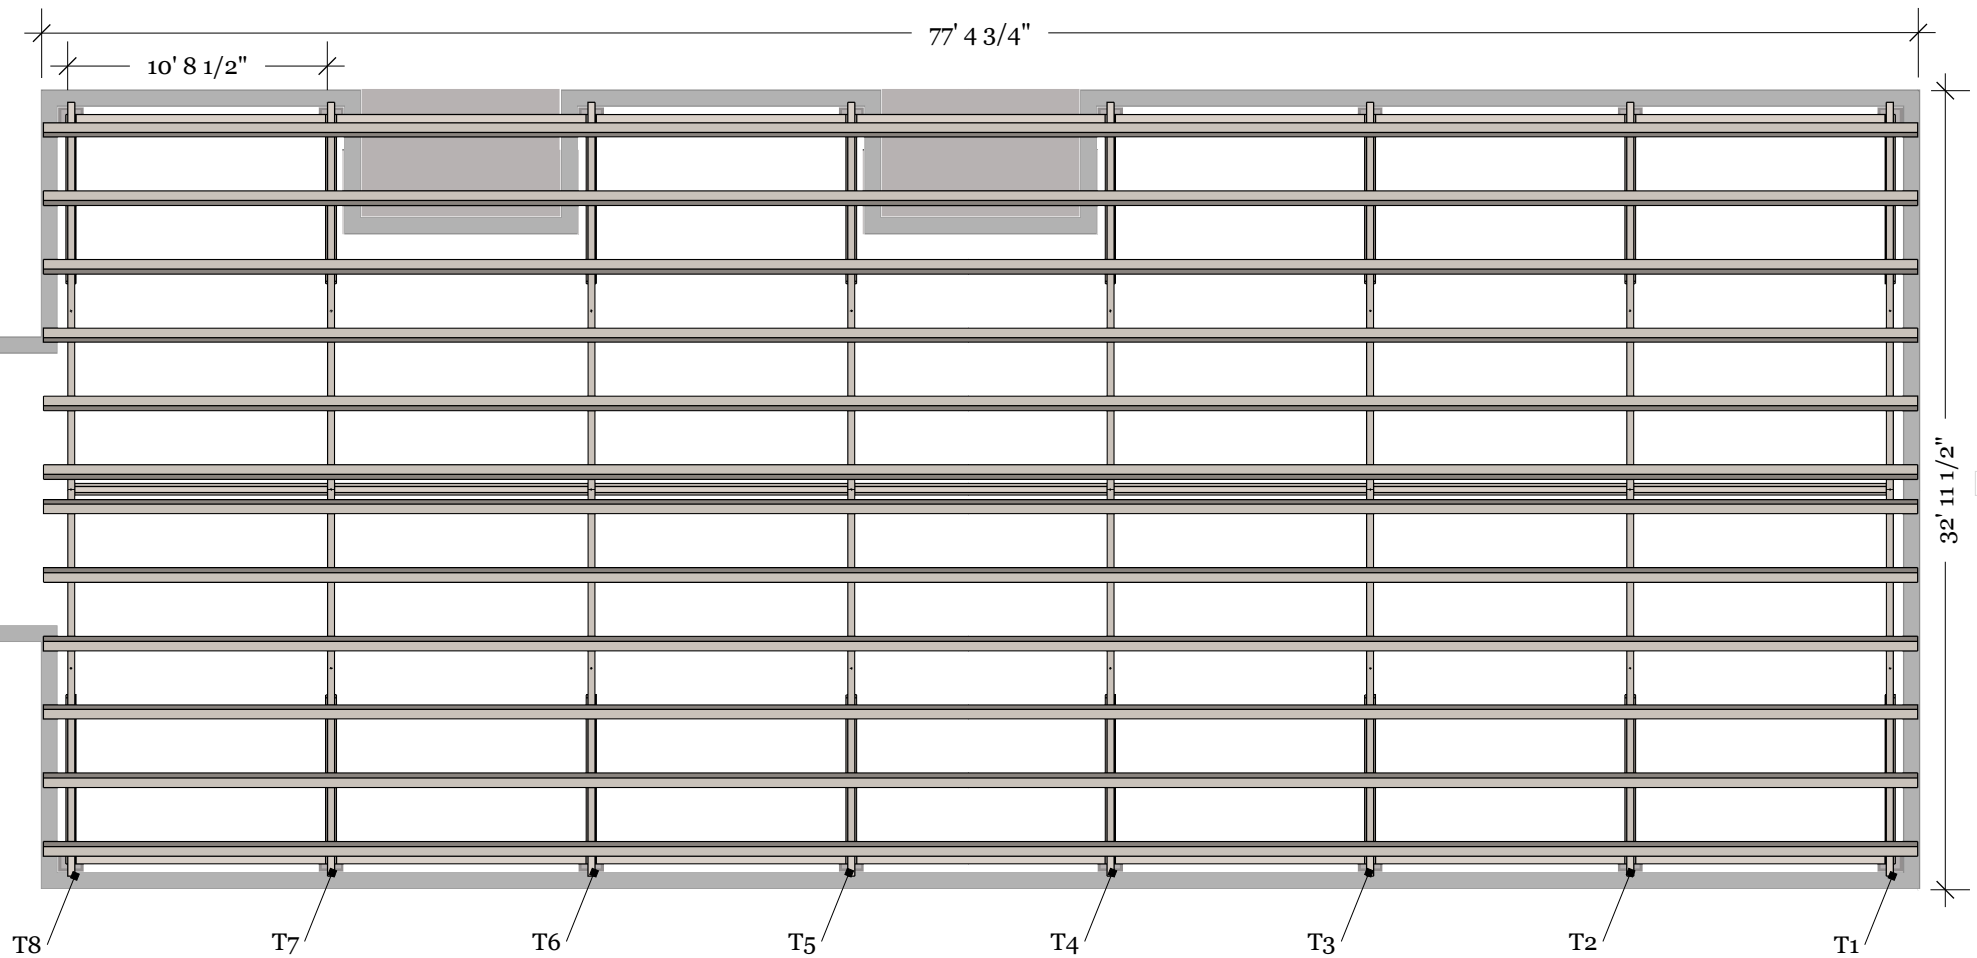

top view


## Hanalei Pier Repair Project

Rotary Club of Hanalei Bay  
Hanalei, Kauai, Hawaii

Jan 2, 2011

by Joseph Oster  
www.wingo.com/SketchUp  
808-826-5316

wingo.com  
web site design

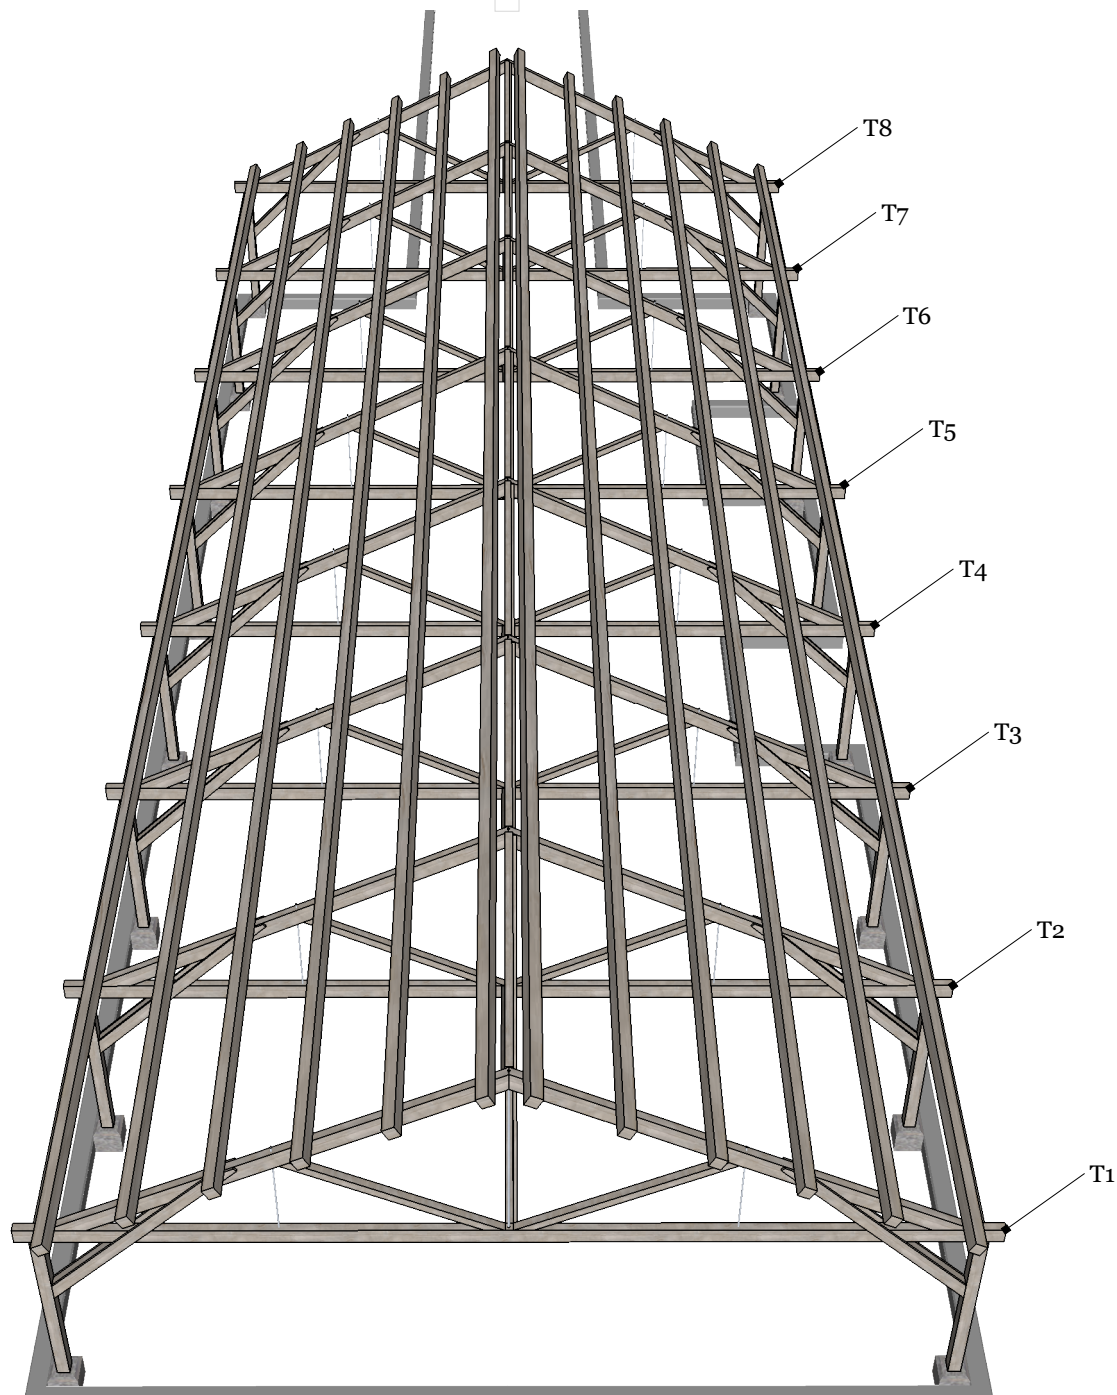

west perspective


## Hanalei Pier Repair Project

Rotary Club of Hanalei Bay  
Hanalei, Kauai, Hawaii

Jan 2, 2011

by Joseph Oster  
[www.wingo.com/SketchUp](http://www.wingo.com/SketchUp)  
808-826-5316

wingo.com  
web site design

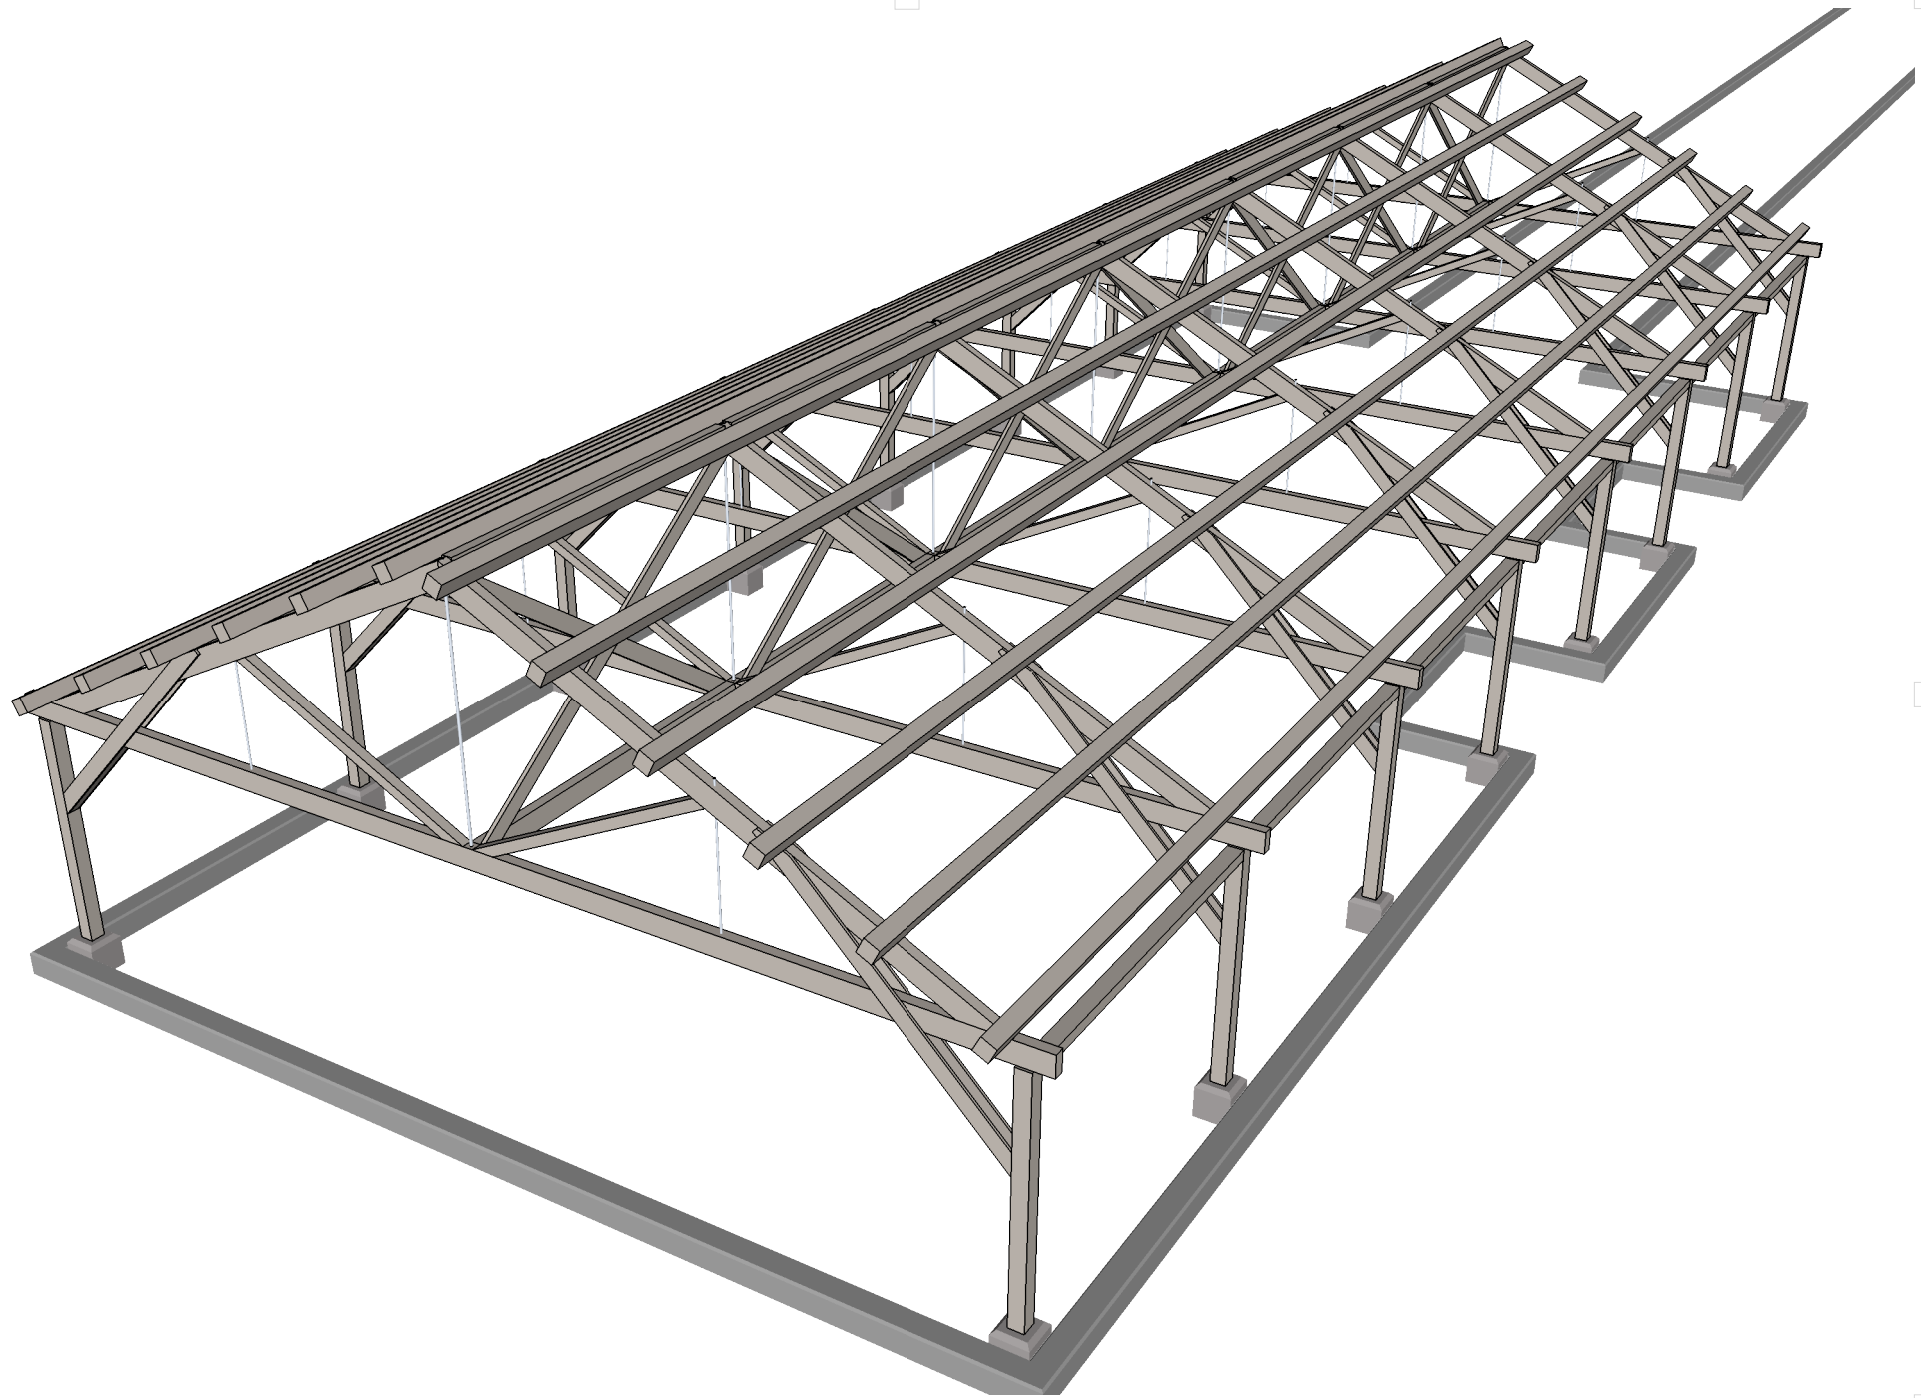

southwest perspective

## Hanalei Pier Repair Project

Rotary Club of Hanalei Bay  
Hanalei, Kauai, Hawaii

Jan 2, 2011

by Joseph Oster  
[www.wingo.com/SketchUp](http://www.wingo.com/SketchUp)  
808-826-5316

wingo.com  
web site design



west low perspective


## Hanalei Pier Repair Project

Rotary Club of Hanalei Bay  
Hanalei, Kauai, Hawaii

Jan 2, 2011

by Joseph Oster  
[www.wingo.com/SketchUp](http://www.wingo.com/SketchUp)  
wingo.com  
web site design  
808-826-5316



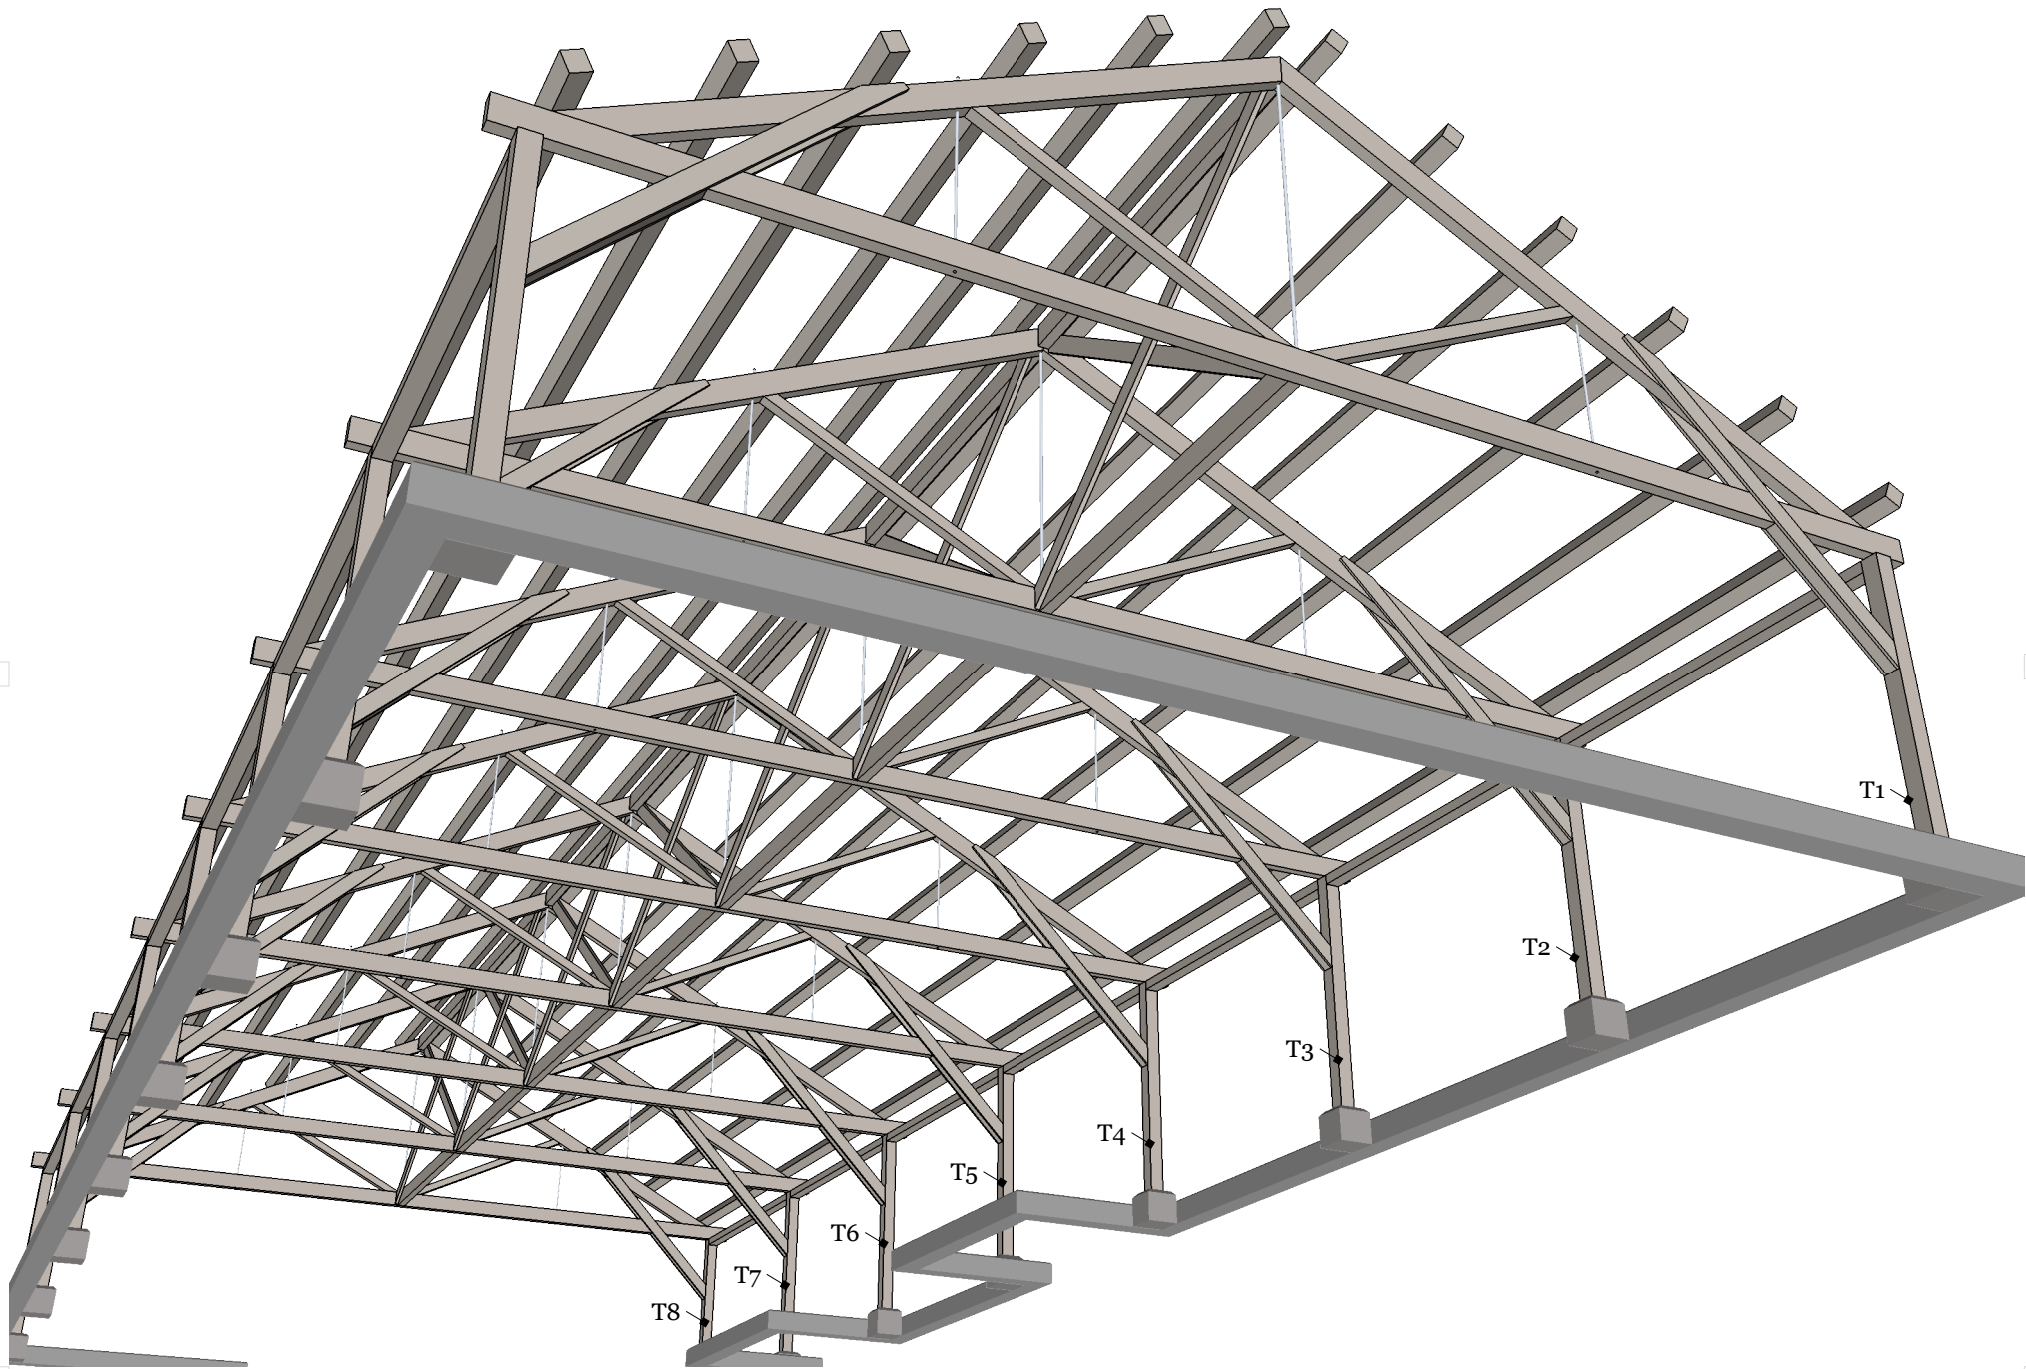

nw low perspective


## Hanalei Pier Repair Project

Rotary Club of Hanalei Bay  
Hanalei, Kauai, Hawaii

Jan 2, 2011

by Joseph Oster  
[www.wingo.com/SketchUp](http://www.wingo.com/SketchUp)  
wingo.com  
web site design  
808-826-5316



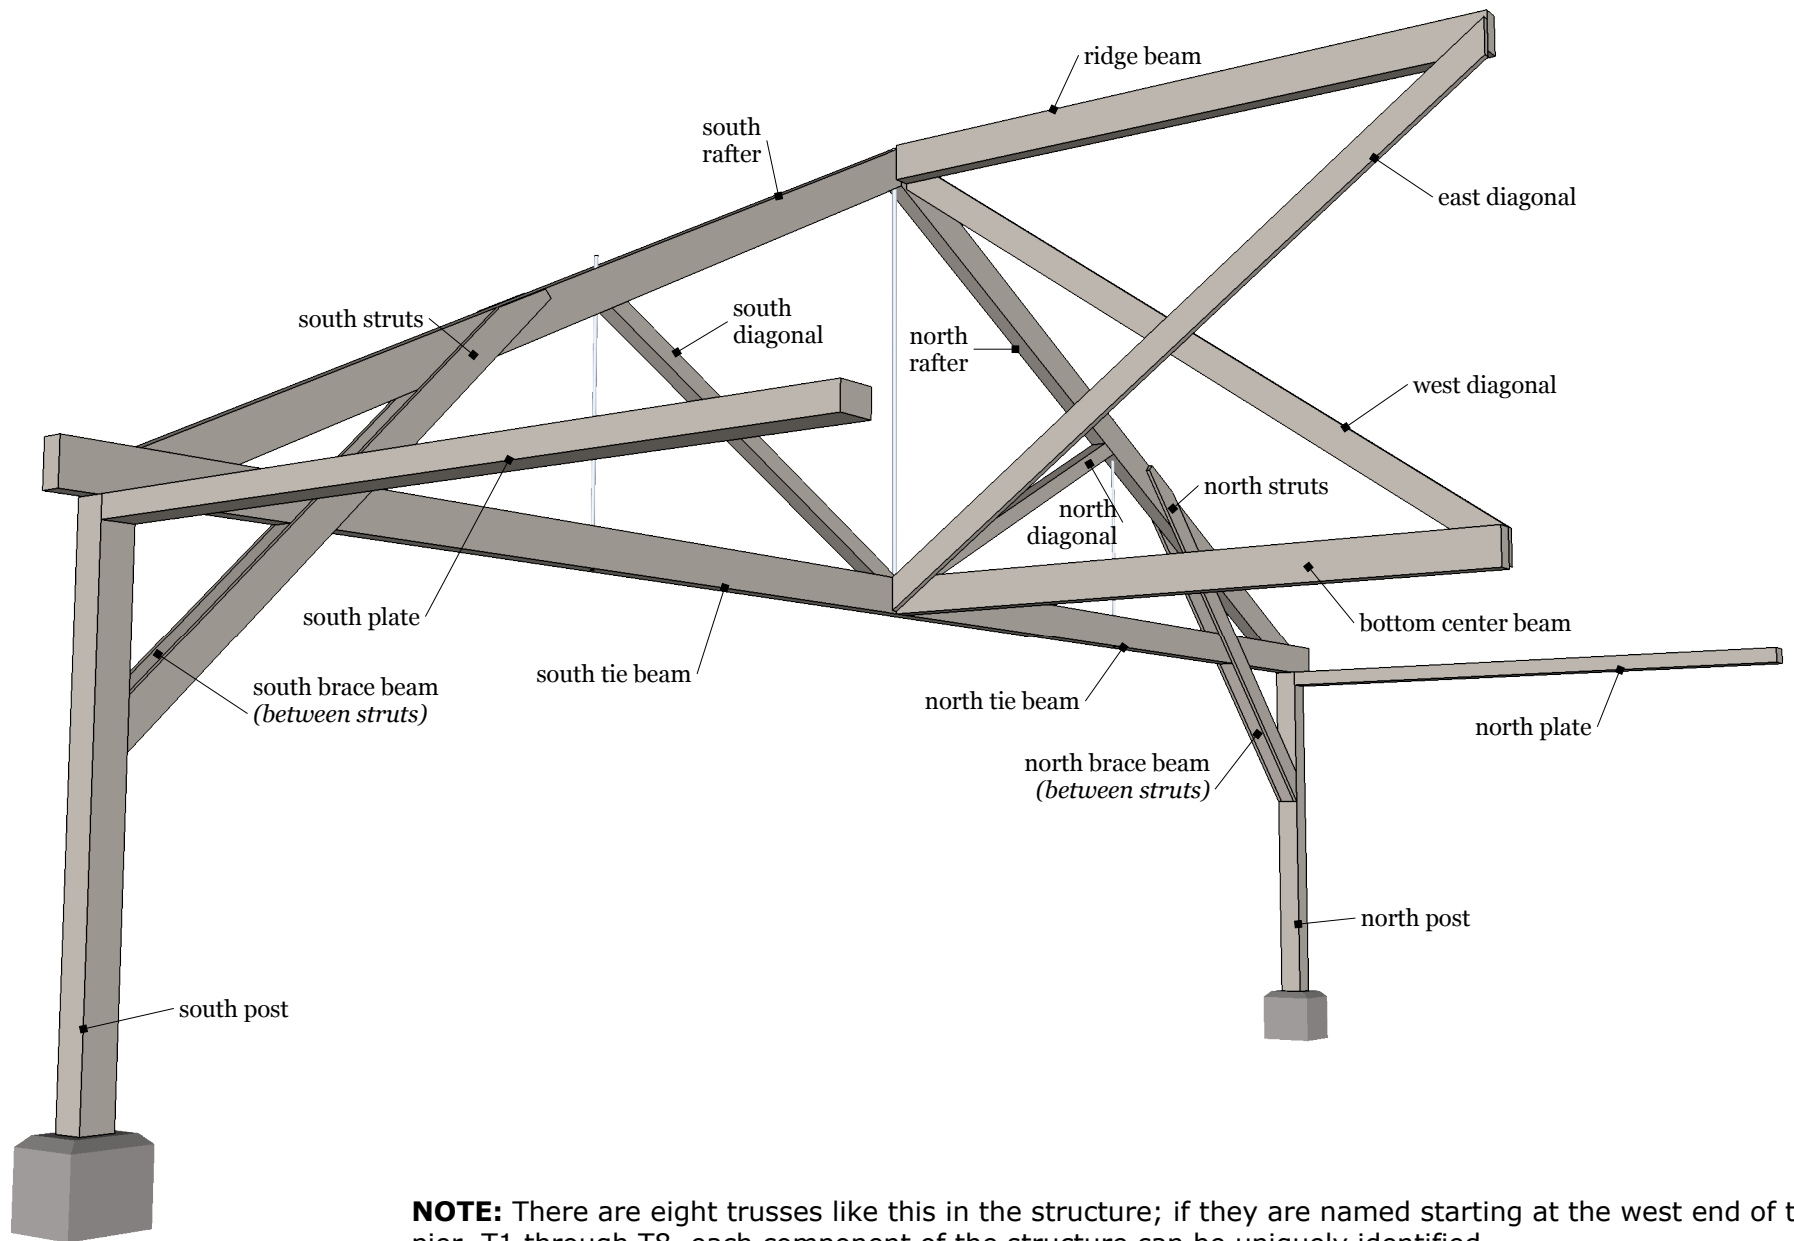

**NOTE:** There are eight trusses like this in the structure; if they are named starting at the west end of the pier, T1 through T8, each component of the structure can be uniquely identified.


single truss

## Hanalei Pier Repair Project

Rotary Club of Hanalei Bay  
Hanalei, Kauai, Hawaii

Jan 2, 2011

by Joseph Oster  
www.wingo.com/SketchUp  
wingo.com  
web site design  
808-826-5316

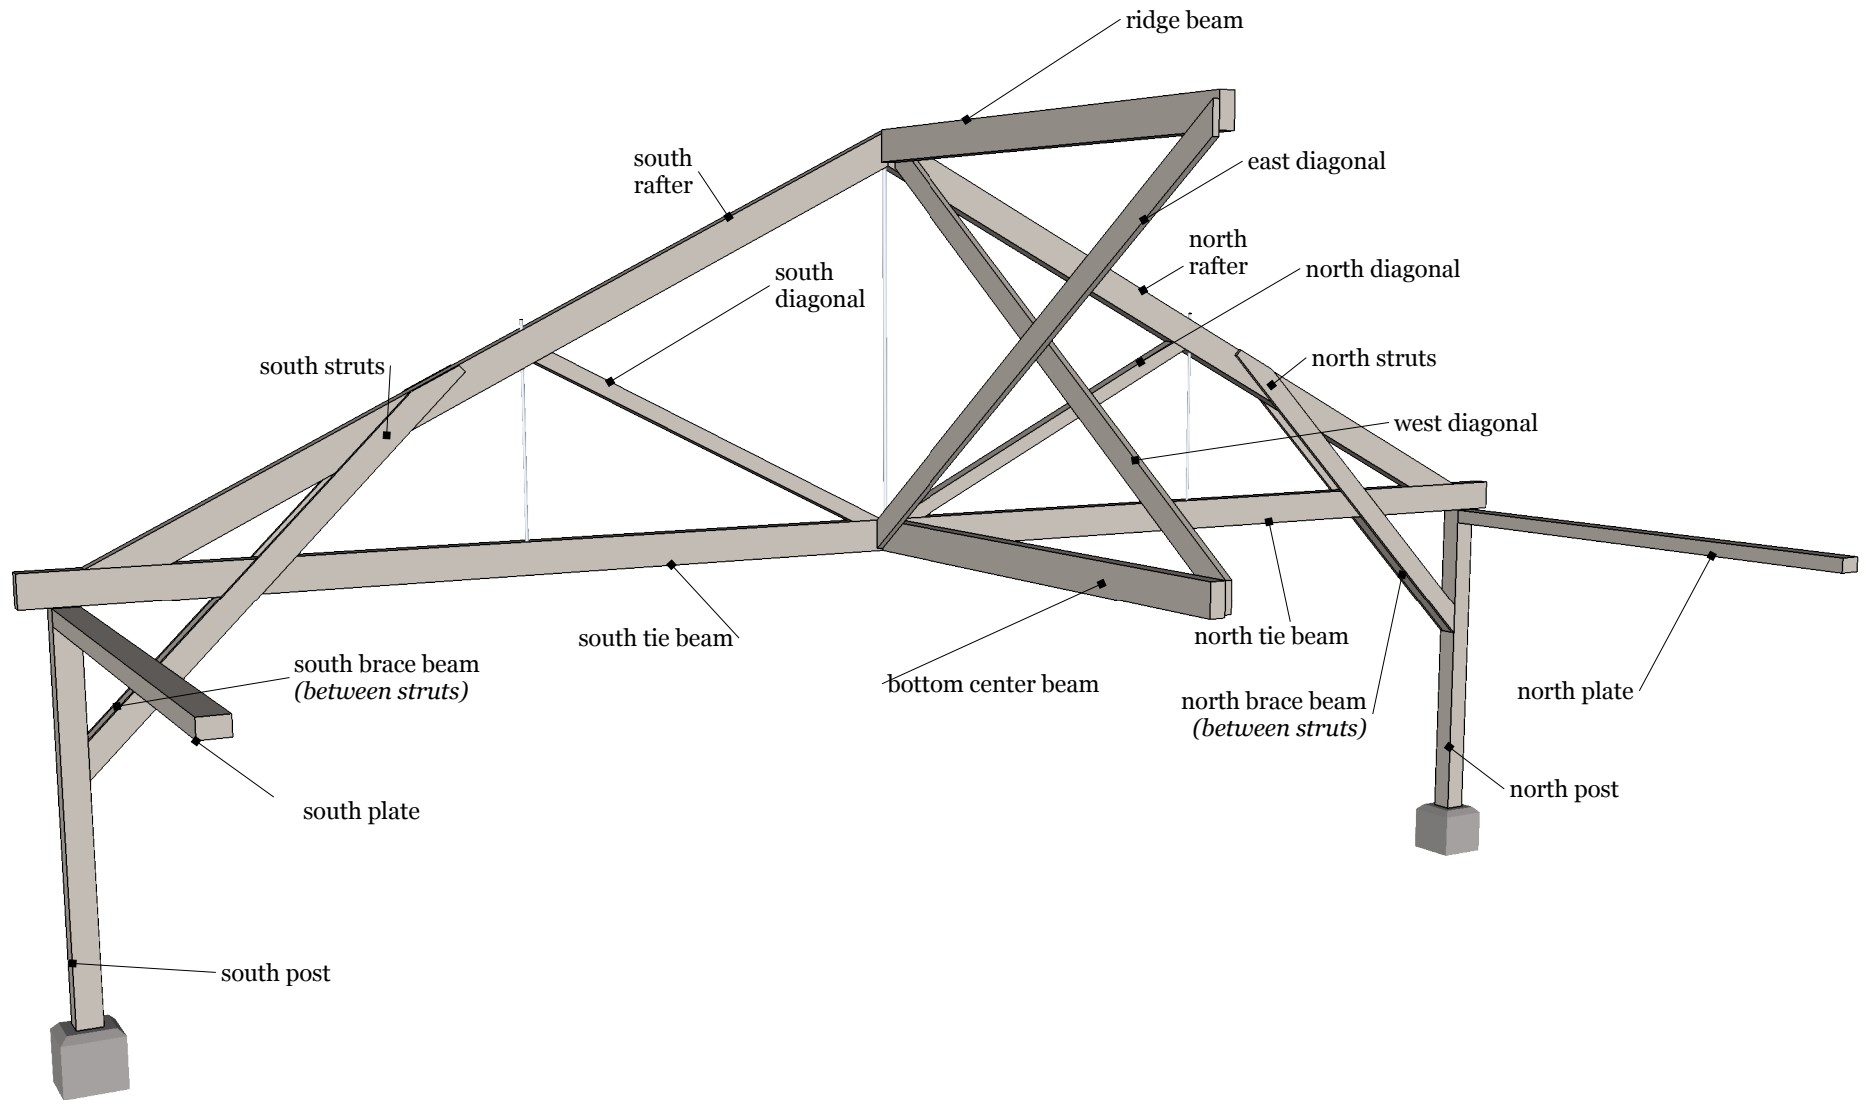

**NOTE:** There are eight trusses like this in the structure; if they are named starting at the west end of the pier, T1 through T8, each component of the structure can be uniquely identified.

single truss, v2

## Hanalei Pier Repair Project

Rotary Club of Hanalei Bay  
Hanalei, Kauai, Hawaii

Jan 2, 2011

by Joseph Oster  
www.wingo.com/SketchUp  
wingo.com  
web site design  
808-826-5316